
CORPS OF ENGINEERS

U.S. ARMY

8,255,000 8,260,000 755,000 8,265,000 8,270,000

760,000 745,000

8,255,000 8,260,000 8,265,000 745,000 8,270,000 8,275,000

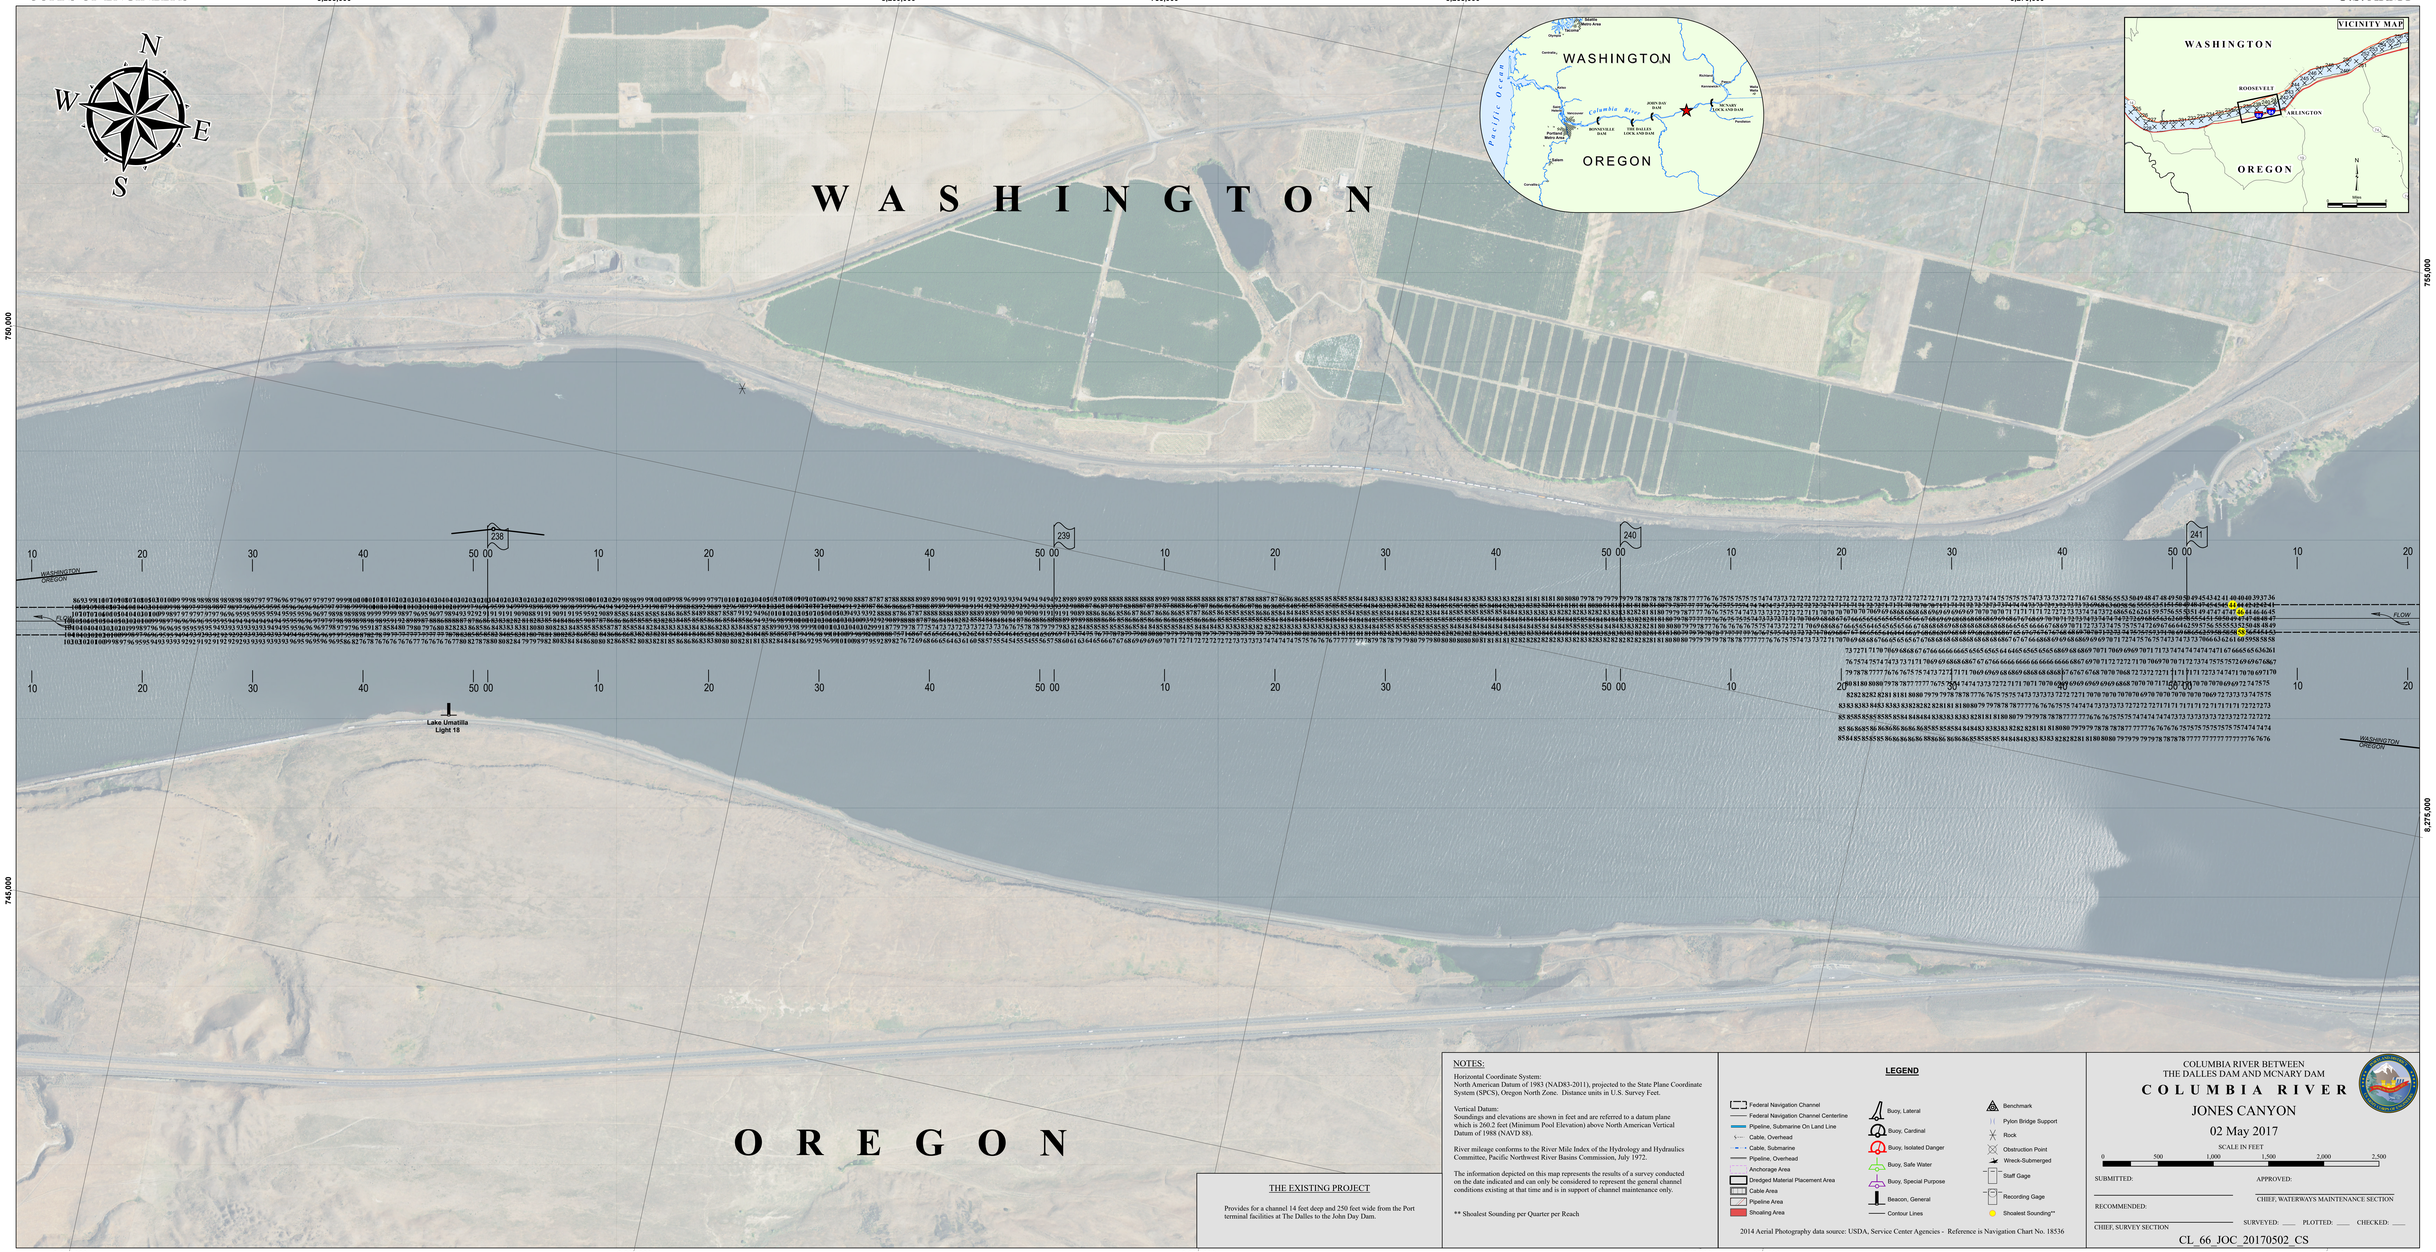

NOTES:

Horizontal Coordinate System:
North American Datum of 1983 (NAD83-2011), projected to the State Plane Coordinate System (SPCS), Oregon North Zone. Distance units in U.S. Survey Feet.

Vertical Datum:
Soundings and elevations are shown in feet and are referred to a datum plane which is 260.2 feet (Minimum Pool Elevation) above North American Vertical Datum of 1988 (NAVD 88).

River mileage conforms to the River Mile Index of the Hydrology and Hydraulics Committee, Pacific Northwest River Basins Commission, July 1972.

The information depicted on this map represents the results of a survey conducted on the date indicated and can only be considered to represent the general channel conditions existing at that time and is in support of channel maintenance only.

** Shoalest Sounding per Quarter per Reach

THE EXISTING PROJECT

Provides for a channel 14 feet deep and 250 feet wide from the Port terminal facilities at The Dalles to the John Day Dam.

LEGEND

- Federal Navigation Channel
- Federal Navigation Channel Centerline
- Pipeline, Submarine On Land Line
- Cable, Overhead
- Cable, Submarine
- Pipeline, Overhead
- Anchorage Area
- Dredged Material Placement Area
- Cable Area
- Pipeline Area
- Shoaling Area
- Buoy, Lateral
- Buoy, Cardinal
- Buoy, Isolated Danger
- Buoy, Safe Water
- Buoy, Special Purpose
- Beacon, General
- Contour Lines
- Benchmark
- Pylon Bridge Support
- Rock
- Obstruction Point
- Wreck-Submerged
- Staff Gage
- Recording Gage
- Shoalest Sounding**

2014 Aerial Photography data source: USDA, Service Center Agencies - Reference is Navigation Chart No. 18536

COLUMBIA RIVER BETWEEN
THE DALLES DAM AND MCNARY DAM

COLUMBIA RIVER

JONES CANYON

02 May 2017

SCALE IN FEET

0 500 1,000 1,500 2,000 2,500

SUBMITTED: APPROVED:

CHIEF, WATERWAYS MAINTENANCE SECTION

RECOMMENDED:

CHIEF, SURVEY SECTION SURVEYED: ____ PLOTTED: ____ CHECKED: ____

CL_66_JOC_20170502_CS